1 ID1.1W / ID1.1W

WARSAW CAMPUS FURNITURE PLAN

SCALE: 3/32" = 1'-0"

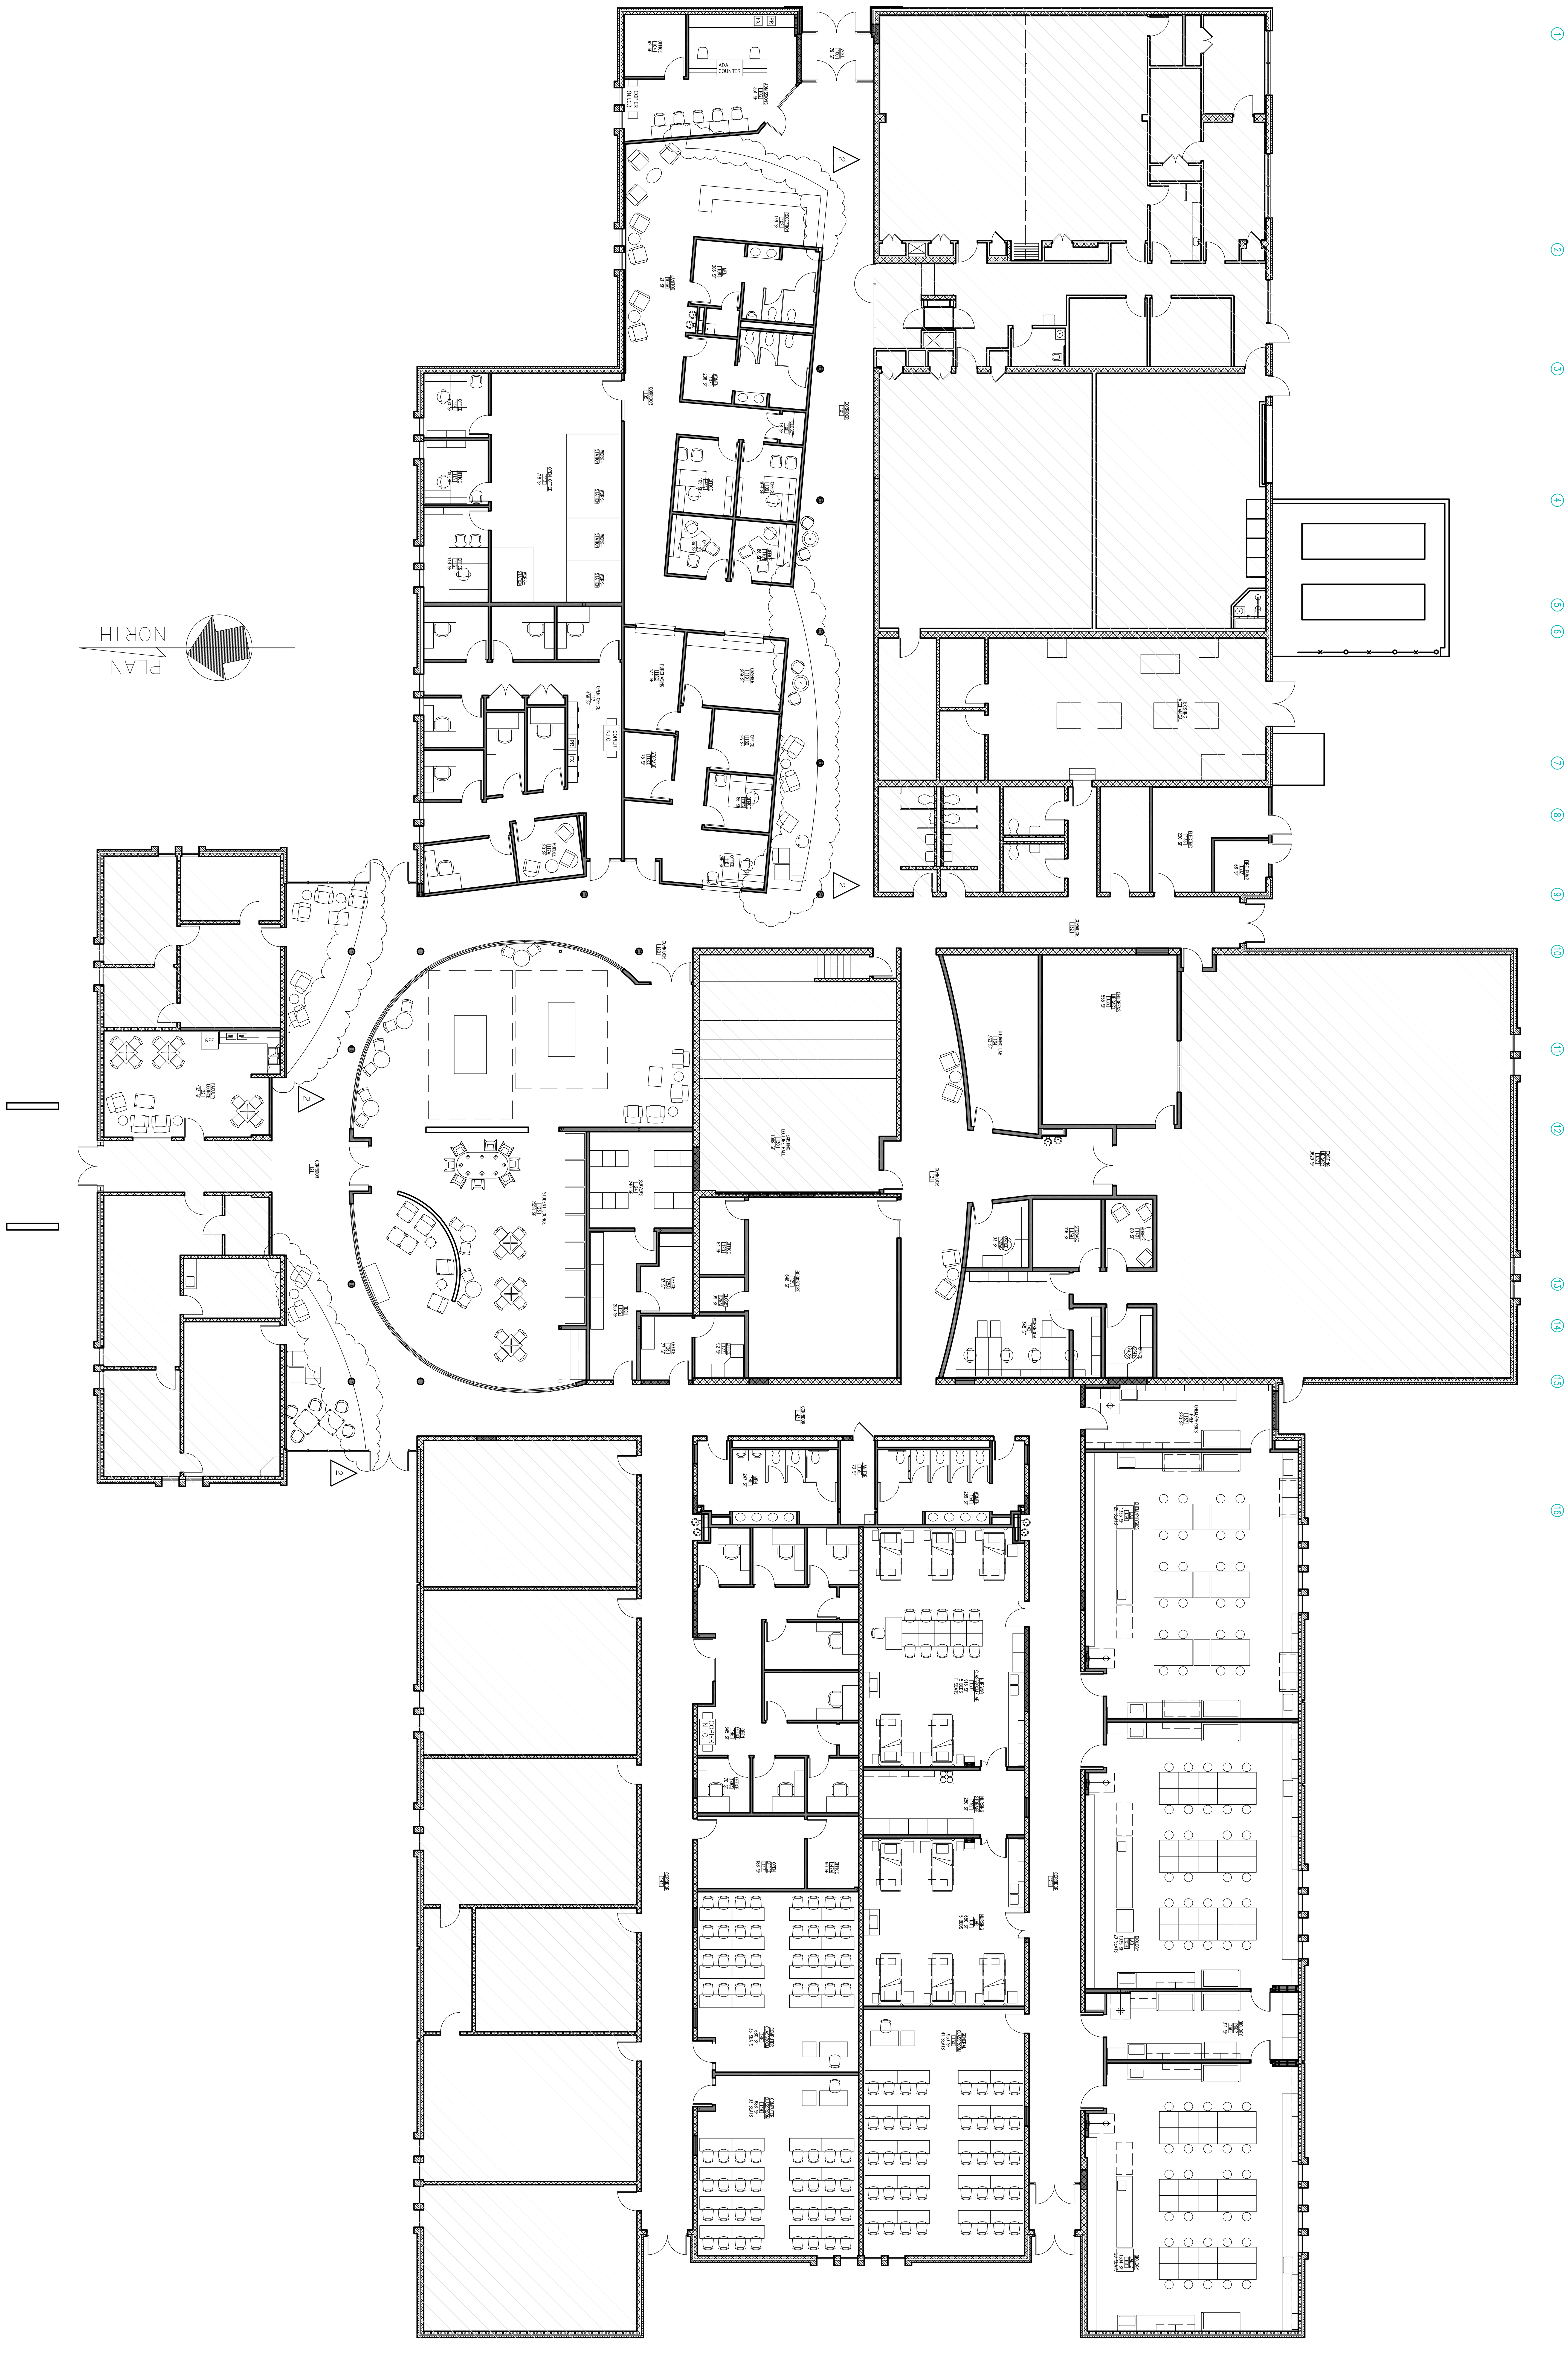

KSA
Interior Design
Post Office Box 2125
Glen Allen, VA 23058
p: 804.527.0131
f: 804.527.0623
ksainteriors.com

Sheet	ID1.1W
File Number	09004-WARSAW-SHT-CDSET
Date:	JAN. 13, 2010

REVISIONS

NO.	DATE
2	3-3-2010

WARSAW CAMPUS - FURNITURE PLAN

RAPPAHANNOCK COMMUNITY COLLEGE

CAMPUS RENOVATIONS
WARSAW + GLENNS, VIRGINIA
PC: 260-17712

nbj ARCHITECTURE
A Professional Limited Company
GROVE PARK SQUARE
11537-B NUCKOLS ROAD
Richmond, Virginia 23059
☏(804) 273-9811 fax: (804) 273-9843